PLAT OF
BS LAZY H AG LAND ADDITION

IN THE NW1/4 IN SECTION 22,
T127N, R57W OF THE 5TH P.M.,
MARSHALL COUNTY, SOUTH DAKOTA

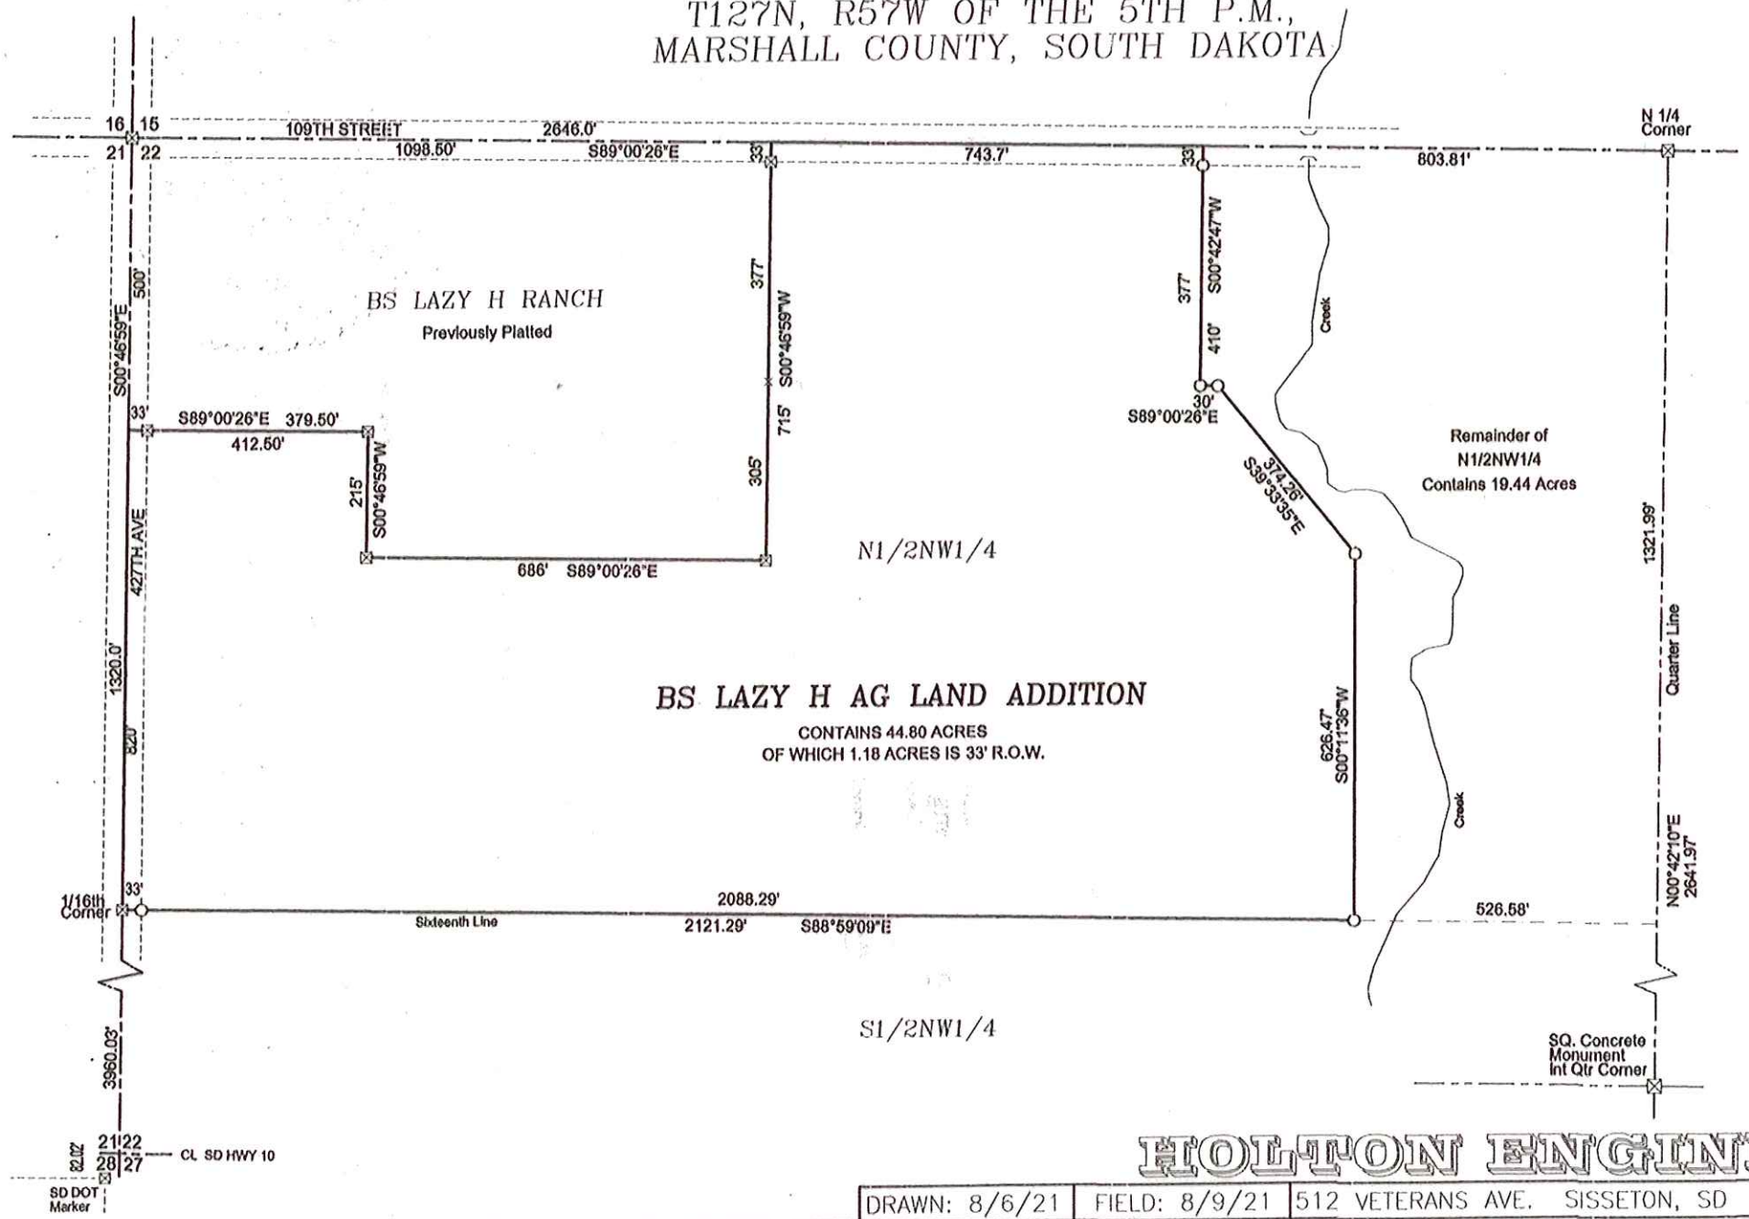

SECTION BREAKDOWN

REGISTERED LAND SURVEYOR
REG. NO.
13482
LUNDEE M
STADTLER
SOUTH DAKOTA
8-11-21

Lundee M Stadtler
Registered Land Surveyor #13482

NORTH
SCALE: 1" = 300'

O = CAPPED IRON PIN SET
⊠ = RECOVERED MONUMENT

HOLTON ENGINEERING INC.

DRAWN: 8/6/21	FIELD: 8/9/21	512 VETERANS AVE. SISSETON, SD PH. 1-605-698-3850	2212757-P645