PRELIMINARY PLAT

LOTS 1A, 2 - 10 in BLOCK 10 in SCHLEKEWY ADDITION
IN GOV'T LOT 3 OF SECTION 13,
T126N, R54W OF THE 5TH P.M.,
MARSHALL COUNTY, SOUTH DAKOTA

THIS PLAT SHALL VACATE A PORTION OF BLOCK 10 IN SCHLEKEWY ADDITION IN GOVT LOT 3 OF SECTION 13, T126N, R54W OF THE 5TH P.M., MARSHALL COUNTY, SOUTH DAKOTA AS FILED IN BOOK 6 PAGE 84 ON THE 12TH DAY OF DECEMBER 2022.

THIS PLAT SHALL VACATE LOT 1 OF BLOCK 10 IN SCHLEKEWY ADDITION IN GOVT LOT 3 OF SECTION 13, T126N, R54W OF THE 5TH P.M., MARSHALL COUNTY, SOUTH DAKOTA AS FILED IN BOOK 6 PAGE 159 ON THE 30TH DAY OF SPETMEBER 2025.

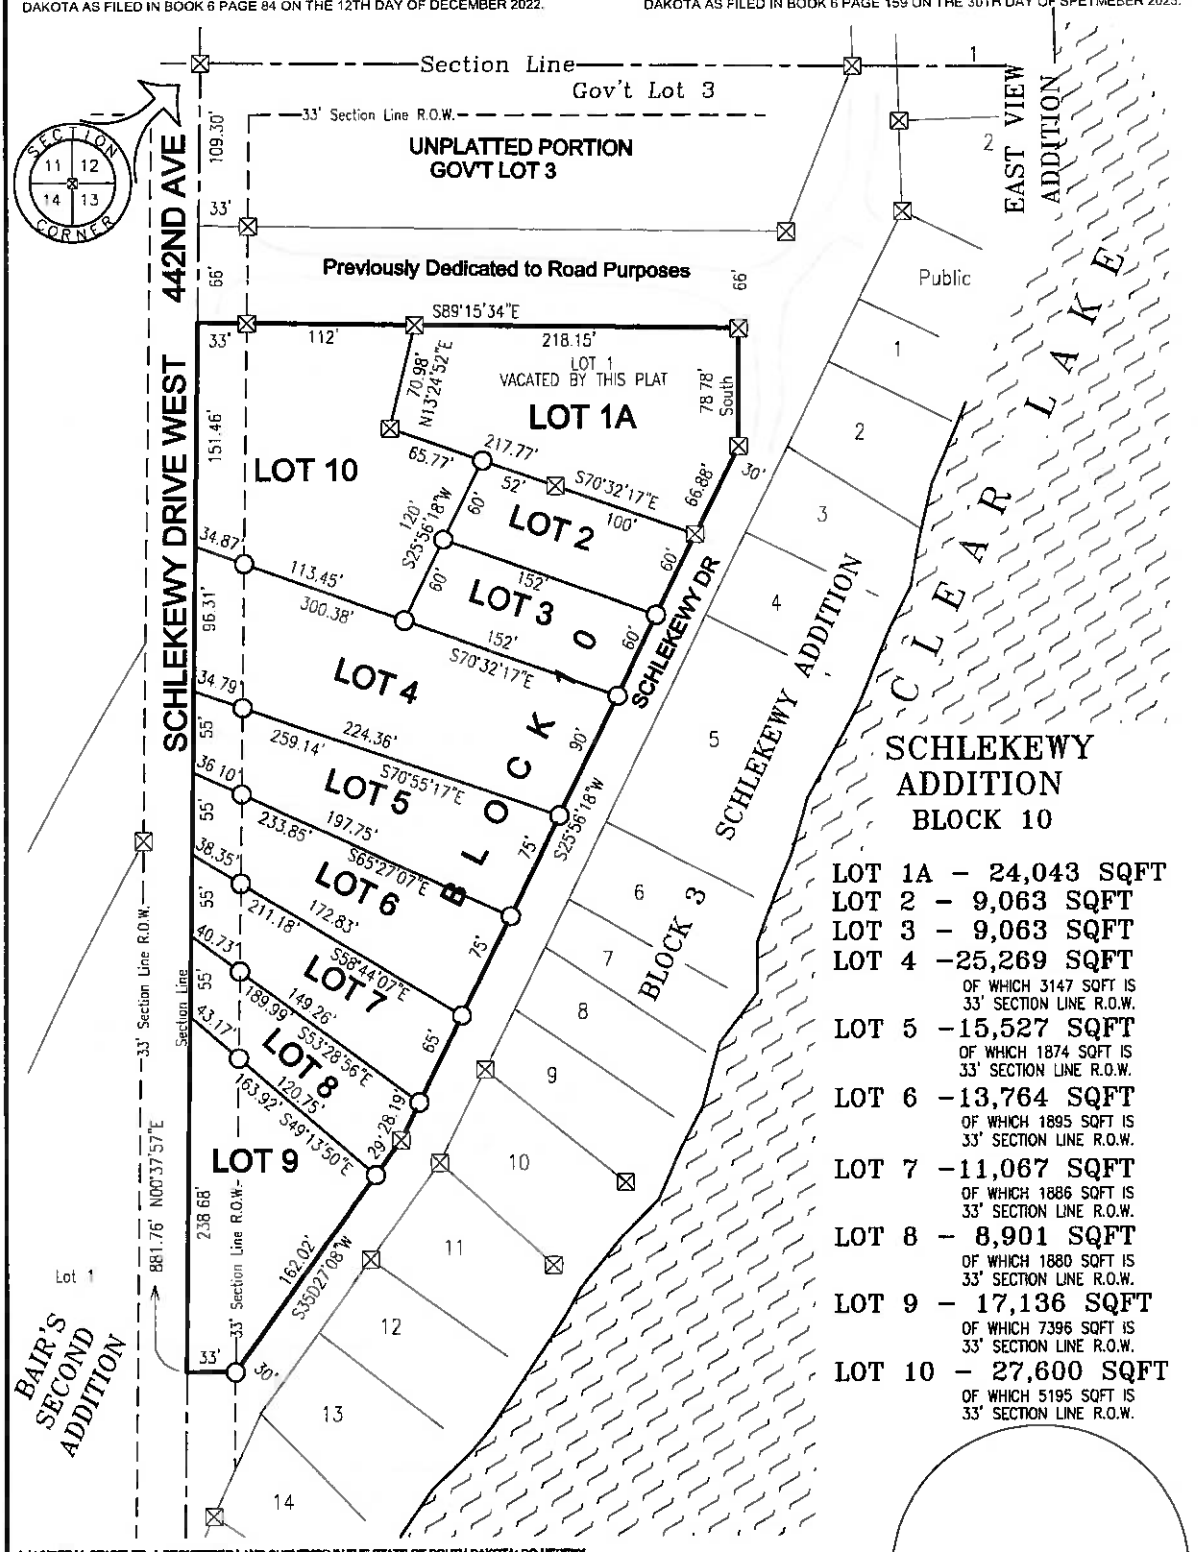

SCHLEKEWY ADDITION
BLOCK 10

LOT 1A – 24,043 SQFT
LOT 2 – 9,063 SQFT
LOT 3 – 9,063 SQFT
LOT 4 –25,269 SQFT
OF WHICH 3147 SQFT IS 33' SECTION LINE R.O.W.
LOT 5 –15,527 SQFT
OF WHICH 1874 SQFT IS 33' SECTION LINE R.O.W.
LOT 6 –13,764 SQFT
OF WHICH 1895 SQFT IS 33' SECTION LINE R.O.W.
LOT 7 –11,067 SQFT
OF WHICH 1886 SQFT IS 33' SECTION LINE R.O.W.
LOT 8 – 8,901 SQFT
OF WHICH 1880 SQFT IS 33' SECTION LINE R.O.W.
LOT 9 – 17,136 SQFT
OF WHICH 7396 SQFT IS 33' SECTION LINE R.O.W.
LOT 10 – 27,600 SQFT
OF WHICH 5195 SQFT IS 33' SECTION LINE R.O.W.

I, LUNDEE M. STADTLER, A REGISTERED LAND SURVEYOR IN THE STATE OF SOUTH DAKOTA; DO HEREBY CERTIFY THAT I HAVE SUPERVISED THE RESURVEY OF THE PROPERTY THAT IS DESCRIBED ABOVE, AND THAT SAID SURVEY AND DRAWING ARE TRUE AND CORRECT.

PRELIMINARY

Holton SURVEYING & DESIGN, LLC
128 E HICKORY ST, SISSETON SD PH 605-698-3850

DRAWN: 7/29/25 | FIELD: 4/2026 | 1312654-P083
PLAT/MARSHALL/LAKETWP/SECTION13/BLOCK10REPLAT.DWG

GPS-NORTH
SCALE: 1" = 125'
○ = CAPPED IRON PIN SET
⊠ = RECOVERED MONUMENT

SURVEY PERFORMED WITHOUT THE BENEFIT OF A TITLE COMMITMENT

LUNDEE M STADTLER
REGISTERED LAND SURVEYOR 13482