PLAT

LOT D in ANDREWS SUBDIVISION
LOCATED IN THE SE1/4 OF SECTION 17,
T127N, R58W OF THE 5TH P.M.,
MARSHALL COUNTY, SOUTH DAKOTA

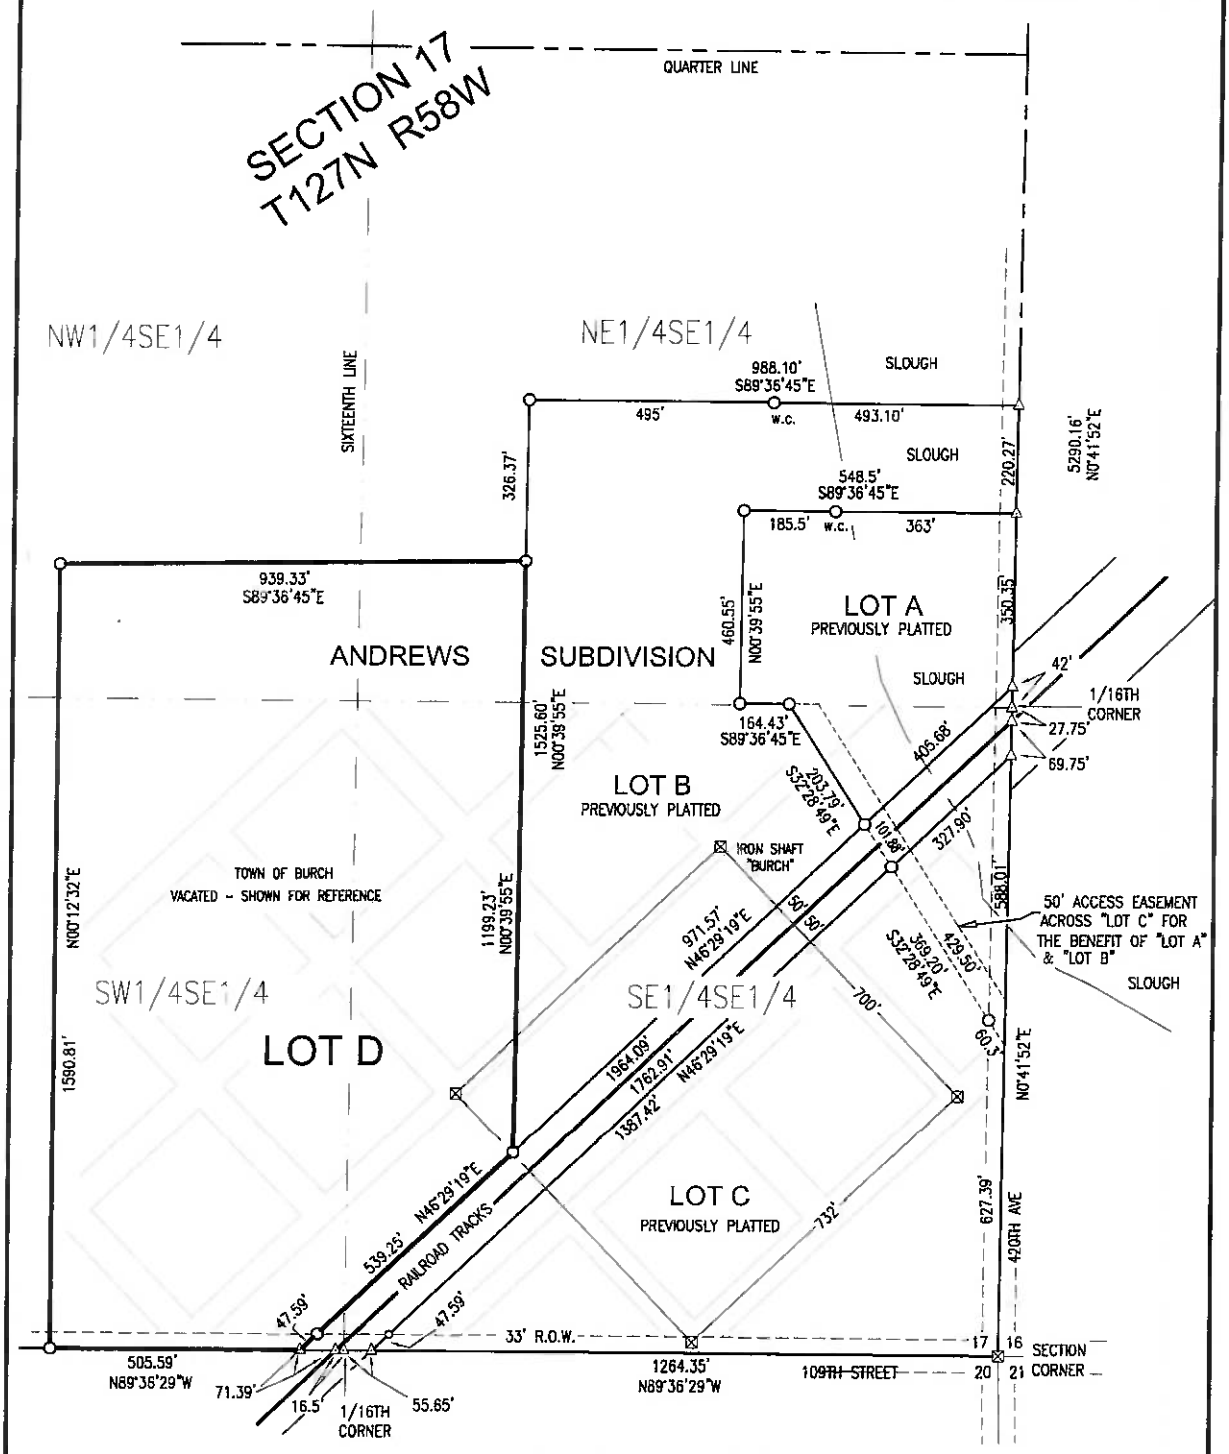

ANDREWS ADDITION
LOT D - CONTAINS 32.27 AC
OF WHICH 0.40 IS 33' R.O.W.
IN THE SW1/4SE1/4 - 18.06 AC IN THE SE1/4SE1/4 - 8.21 AC
IN THE NW1/4SE1/4 - 3.83 AC IN THE NE1/4SE1/4 - 2.17 AC

Holton
SURVEYING & DESIGN, LLC
128 E HICKORY ST, SISSETON SD PH 605-698-3850

DRAWN: 7/29/26 | FIELD: 7/2026 | 1712758-P109
PLAT/MARSHALL/MILLER/SECTION 17/MILLER17ANDREWS.DWG

GPS-NORTH
SCALE: 1" = 300'
○ = CAPPED IRON PIN SET IN 2026
☒ = RECOVERED MONUMENT
△ = CALCULATED POSITION
SURVEY PERFORMED WITHOUT THE BENEFIT OF A TITLE COMMITMENT

LUNDEE M STADTLER
REGISTERED LAND SURVEYOR 13482