PLAT

TORY ADDITION
LOCATED IN THE NE1/4NW1/4 OF SECTION 9,
T127N, R56W OF THE 5TH P.M.,
MARSHALL COUNTY, SOUTH DAKOTA

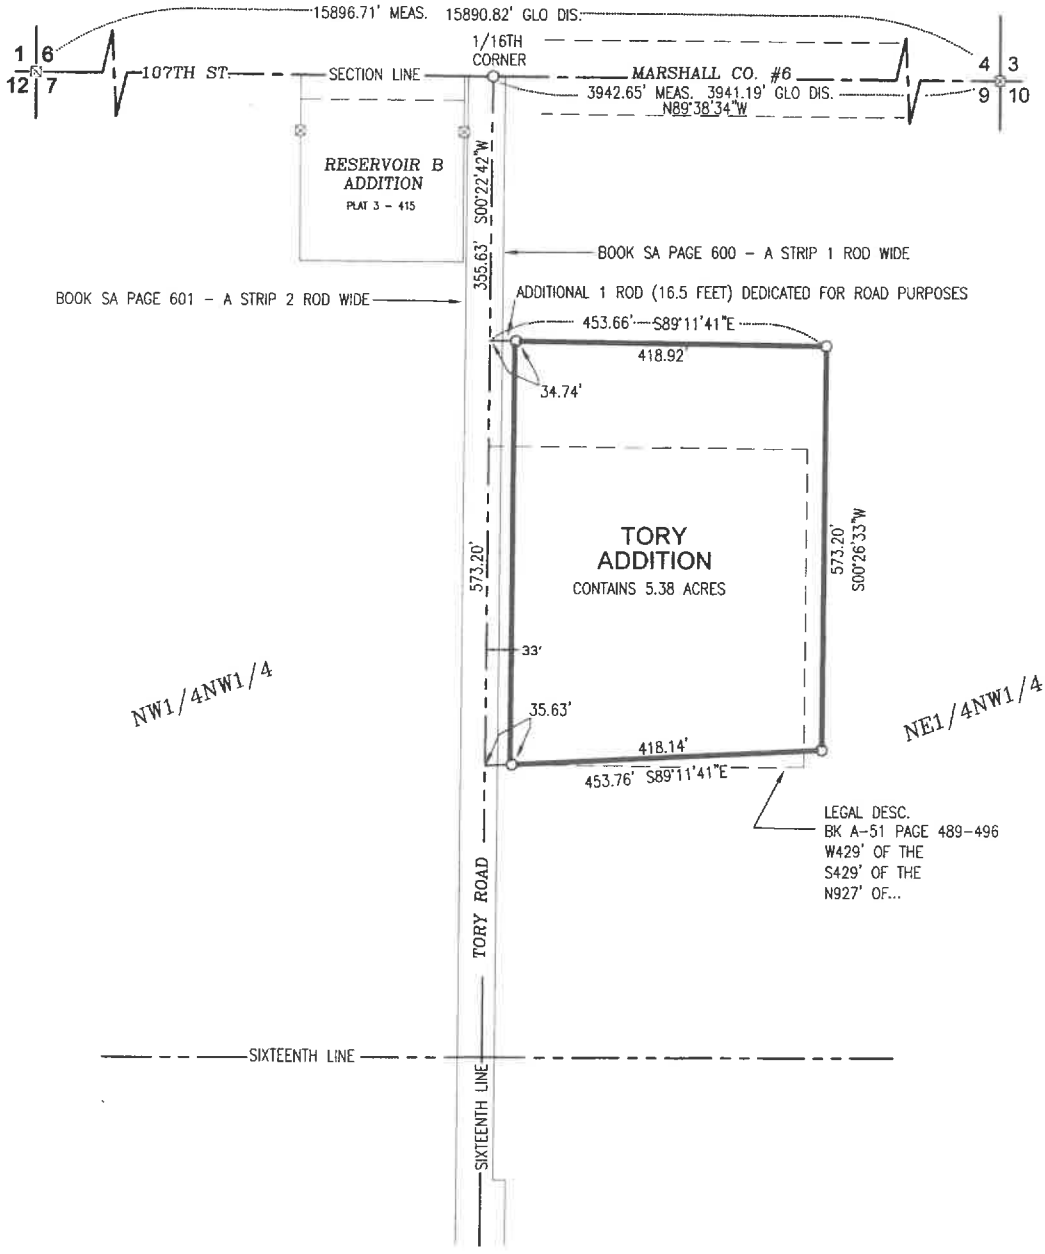

I, LUNDEE M. STADTLER, A REGISTERED LAND SURVEYOR IN THE STATE OF SOUTH DAKOTA; DO HEREBY CERTIFY THAT I HAVE SUPERVISED THE RESURVEY OF THE PROPERTY THAT IS DESCRIBED ABOVE, AND THAT SAID SURVEY AND DRAWING ARE TRUE AND CORRECT.

Holton
SURVEYING & DESIGN, LLC
128 E HICKORY ST, SISSETON SD PH 605-698-3850

DRAWN: 8/12/26 | FIELD:8/2026 | 0912756-P111

PLAT/MARSHALL/NORDLAND/SECTION 9/ SECTION9 NORDLAND.DWG

GPS-NORTH
SCALE: 1" = 200'
○ = CAPPED IRON PIN SET
☒ = RECOVERED MONUMENT

SURVEY PERFORMED WITHOUT THE BENEFIT OF A TITLE COMMITMENT

9-17-26

LUNDEE M STADTLER
REGISTERED LAND SURVEYOR 13482