A-10693

PLAT OF

NEWARK OUTLOT 5

IN THE W 1/2 OF SECTION 3-T128N-R58W OF THE 5th P.M., MARSHALL COUNTY, SOUTH DAKOTA

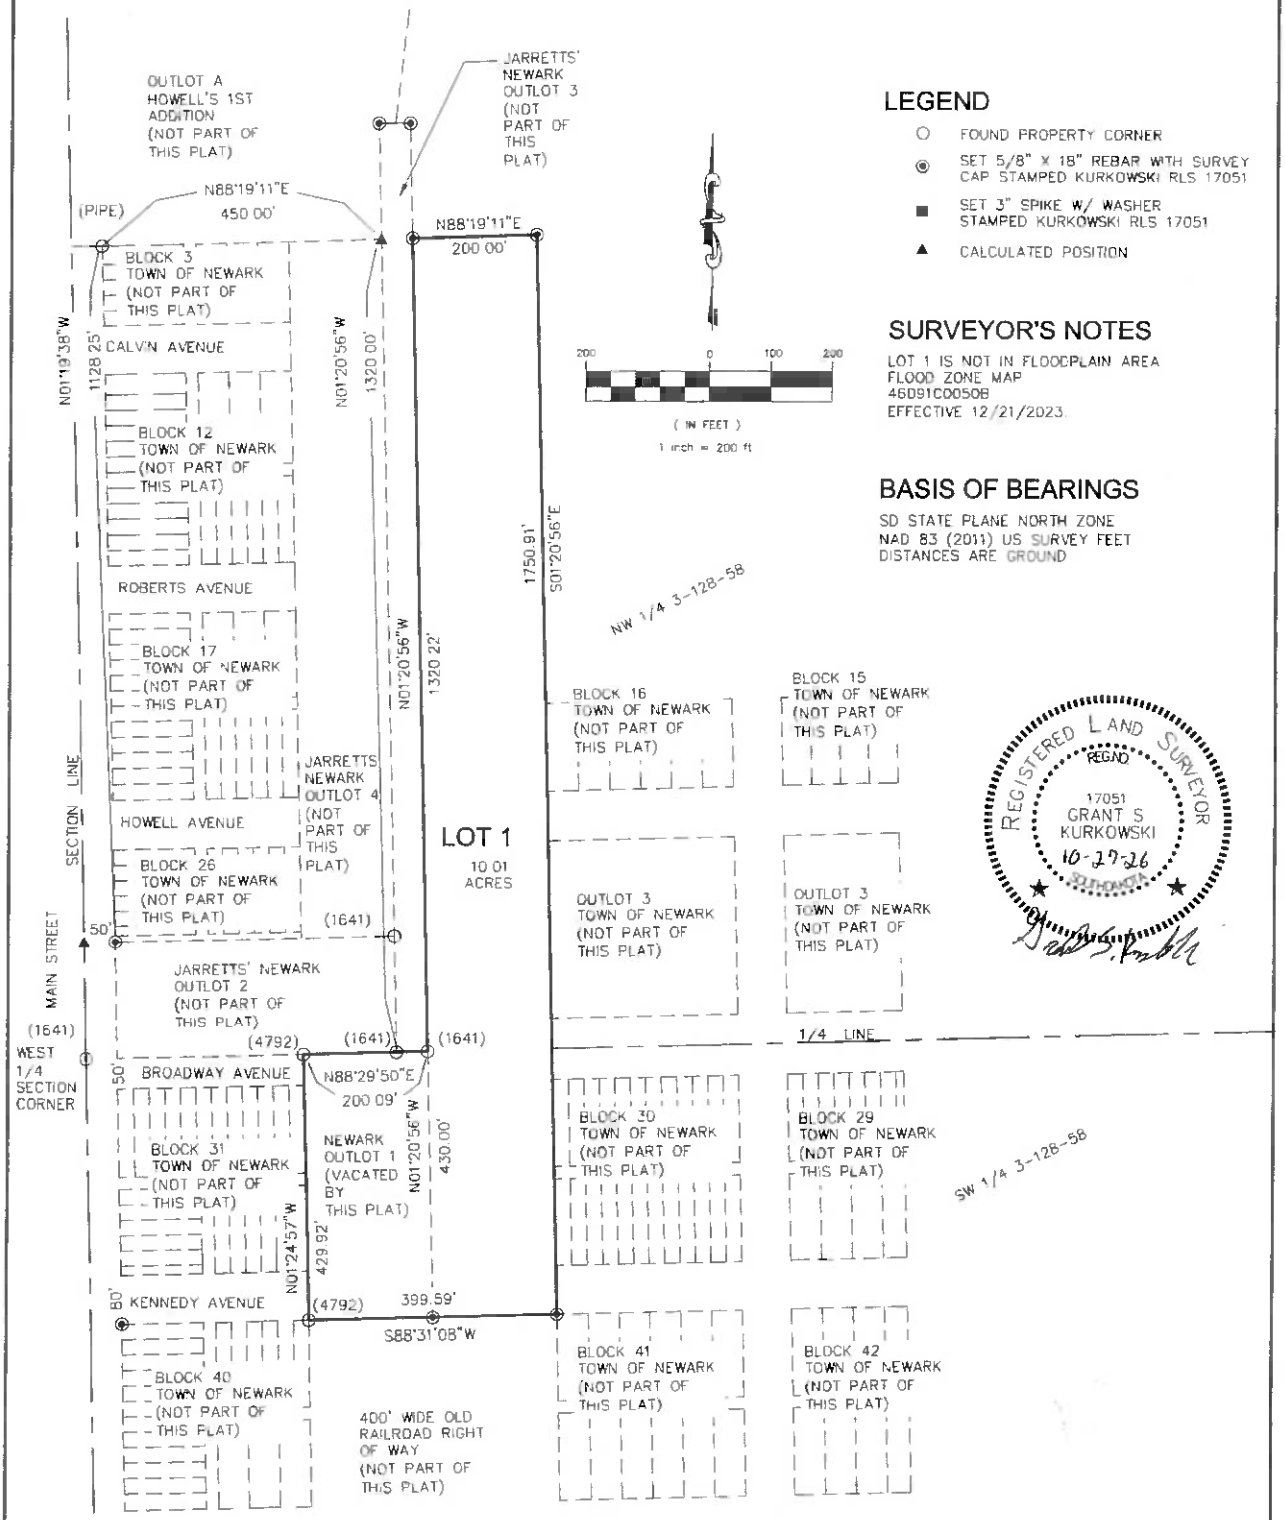

LEGEND

- ○ FOUND PROPERTY CORNER
- ◉ SET 5/8" X 18" REBAR WITH SURVEY CAP STAMPED KURKOWSKI RLS 17051
- ■ SET 3" SPIKE W/ WASHER STAMPED KURKOWSKI RLS 17051
- ▲ CALCULATED POSITION

200 0 100 200

(IN FEET)

1 inch = 200 ft

SURVEYOR'S NOTES

LOT 1 IS NOT IN FLOODPLAIN AREA
FLOOD ZONE MAP
46091C0050B
EFFECTIVE 12/21/2023.

BASIS OF BEARINGS

SD STATE PLANE NORTH ZONE
NAD 83 (2011) US SURVEY FEET
DISTANCES ARE GROUND

REGISTERED LAND SURVEYOR
REGNO
17051
GRANT S
KURKOWSKI
10-27-26
SOUTH DAKOTA

SPN Helms
CIVIL ENGINEERS & LAND SURVEYORS
416 PRODUCTION STREET N.
P.O. Box 111
Aberdeen, S.D. 57401
Phone: 605.225.1212
Fax: 605.225.3189

DWG 10693-LS | BY: GSK | SHEET 1 OF 3