PLAT

JENSEN SUBDIVISION
LOCATED IN THE NE1/4 OF SECTION 19, T128N, R56W OF THE 5TH P.M.,
MARSHALL COUNTY, SOUTH DAKOTA

THIS PLAT SHALL VACATE MILES LOT 1 LOCATED IN THE NE1/4 OF SECTION 19, TWP 128 NORTH RGE 56 WEST OF THE 5TH P.M., MARSHALL COUNTY SOUTH DAKOTA AS FILED IN BOOK 5 PAGE 20 ON THE 23RD DAY OF DEC, 2008.

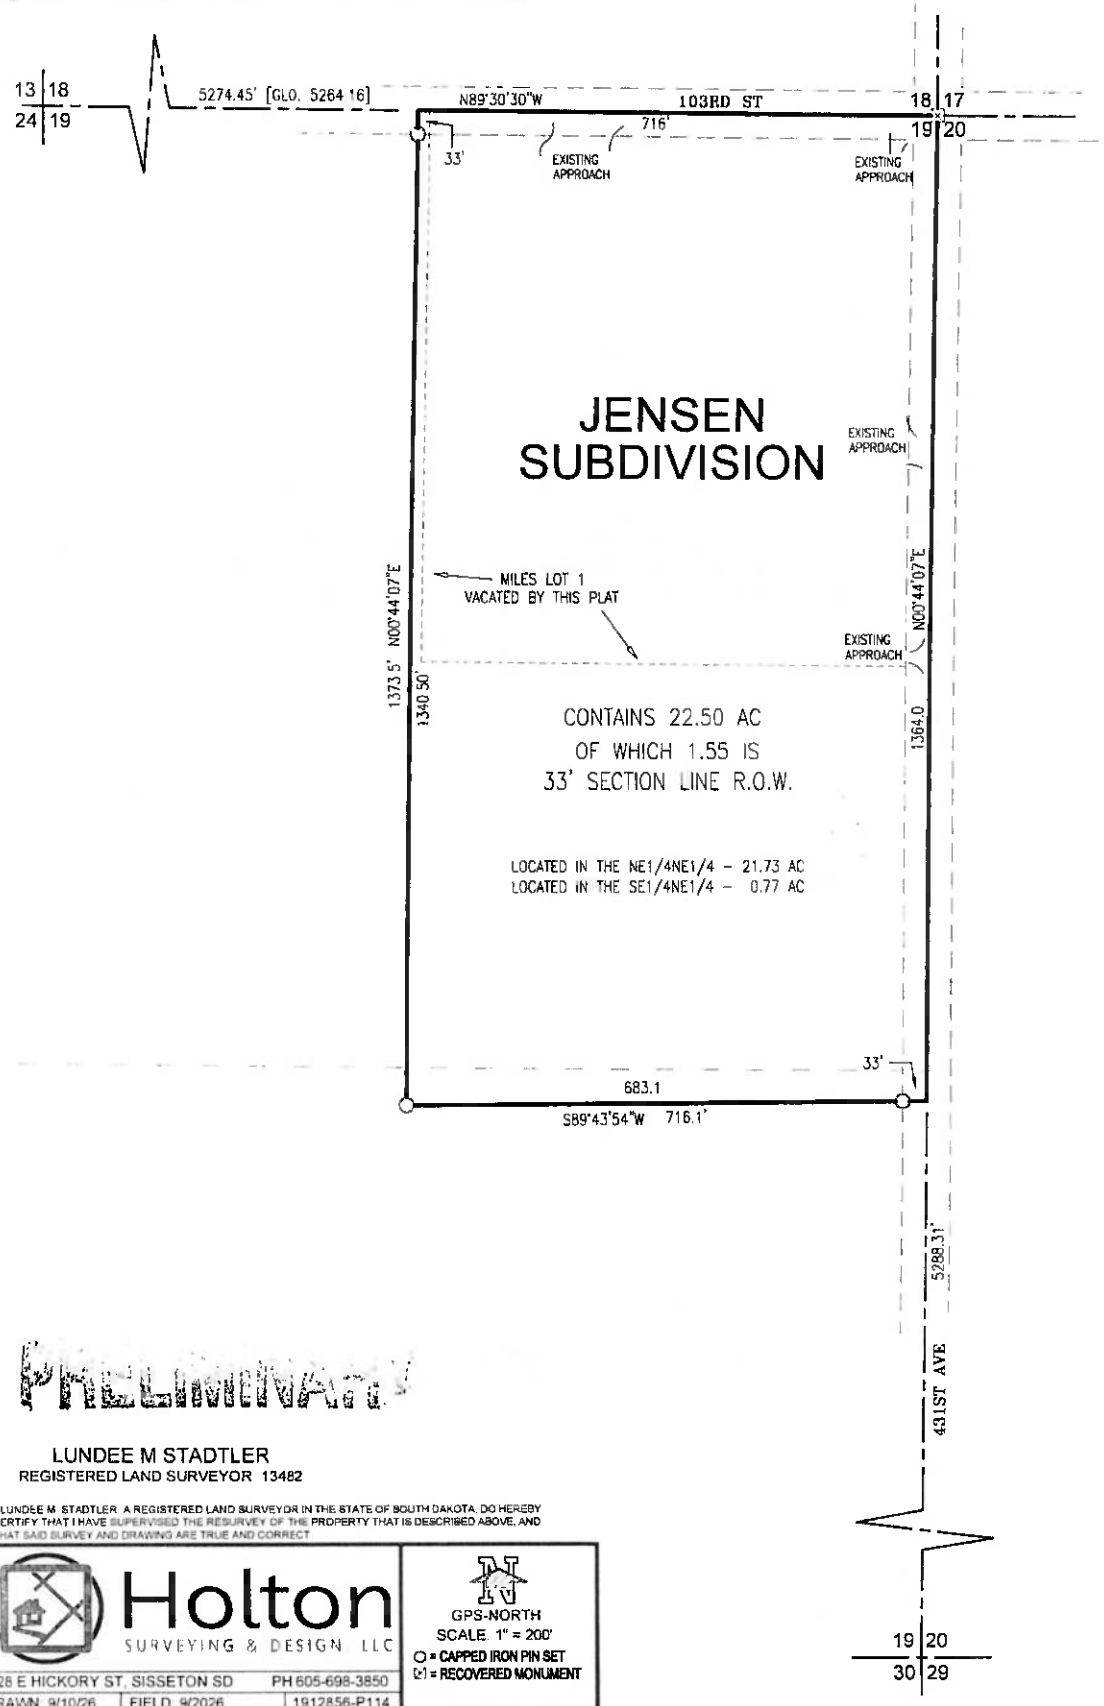

PRELIMINARY

LUNDEE M STADTLER
REGISTERED LAND SURVEYOR 13482

I LUNDEE M. STADTLER A REGISTERED LAND SURVEYOR IN THE STATE OF SOUTH DAKOTA, DO HEREBY CERTIFY THAT I HAVE SUPERVISED THE RESURVEY OF THE PROPERTY THAT IS DESCRIBED ABOVE, AND THAT SAID SURVEY AND DRAWING ARE TRUE AND CORRECT

Holton
SURVEYING & DESIGN LLC

128 E HICKORY ST, SISSETON SD PH 605-698-3850

DRAWN 9/10/26	FIELD 9/2026	1912856-P114

PLAT/VICTOR/SECTION 19/ JENSEN SUB.DWG

GPS-NORTH
SCALE 1" = 200'
○ = CAPPED IRON PIN SET
☑ = RECOVERED MONUMENT

SURVEY PERFORMED WITHOUT THE BENEFIT OF A TITLE COMMITMENT